FOA BROODSTOCK FACILITY – 4 YEAR CYCLE

TECHNICAL SPEC

110 m
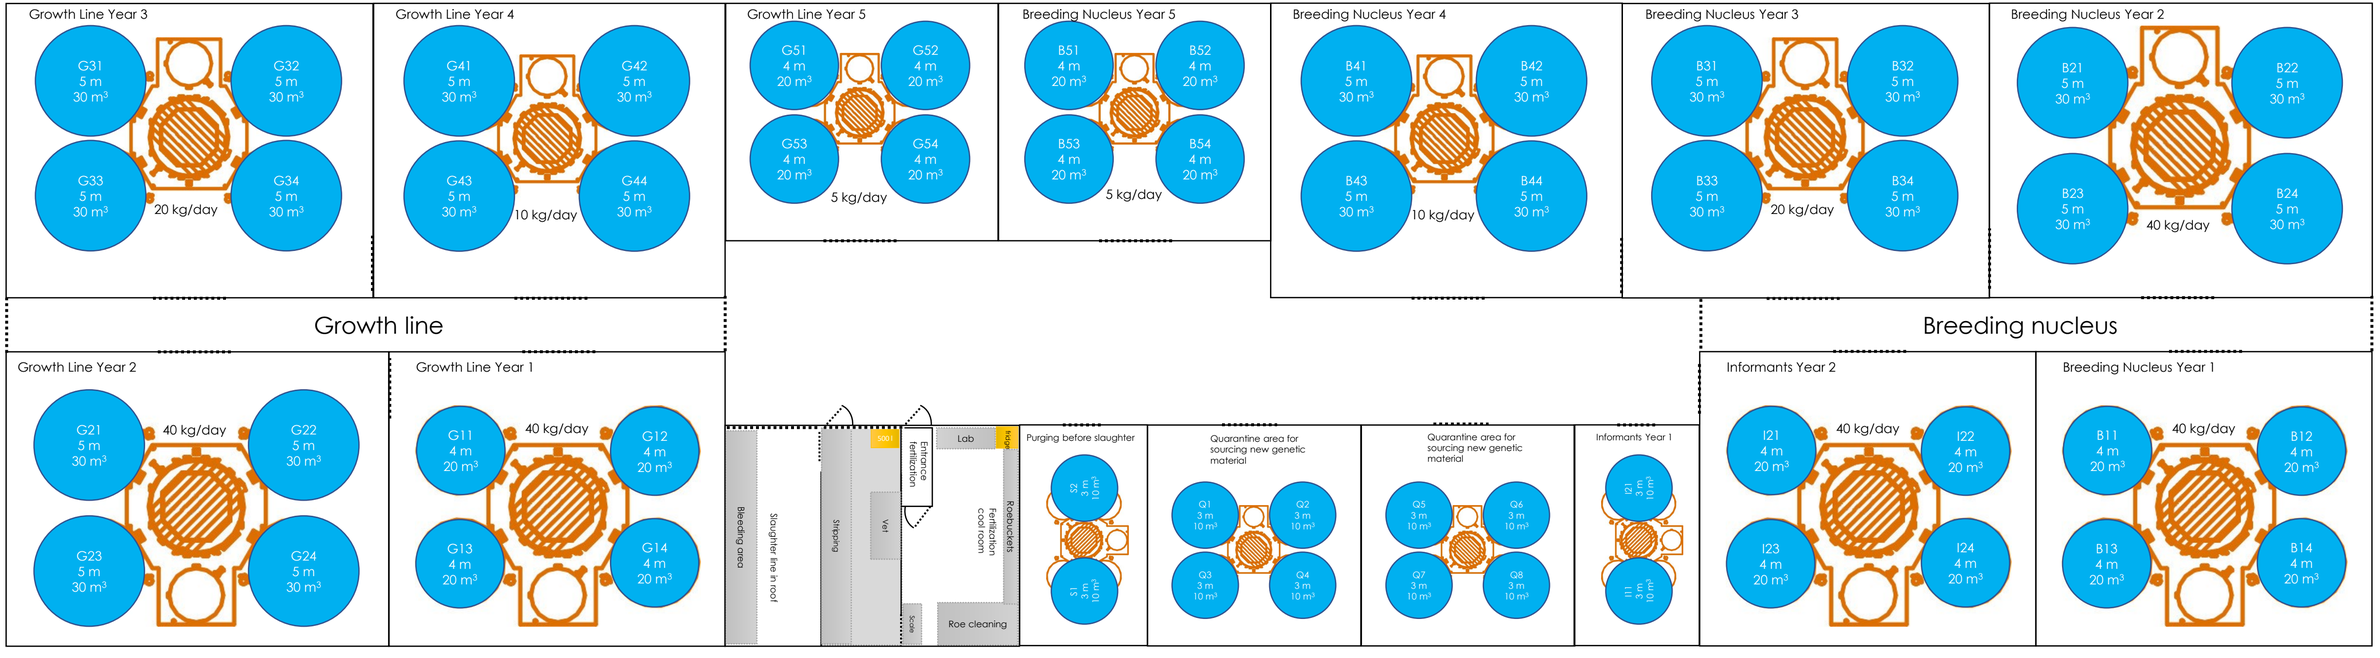
30 m